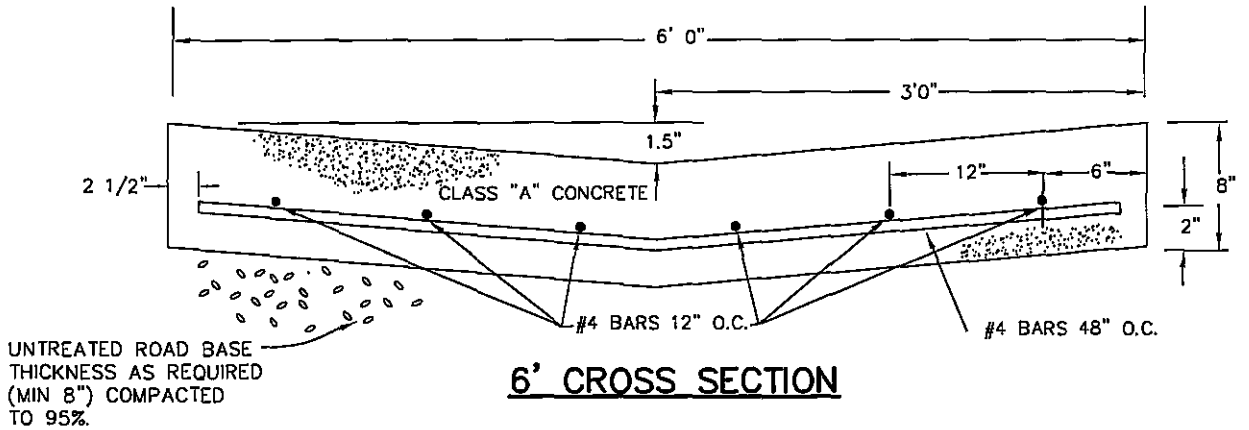

6' CROSS SECTION

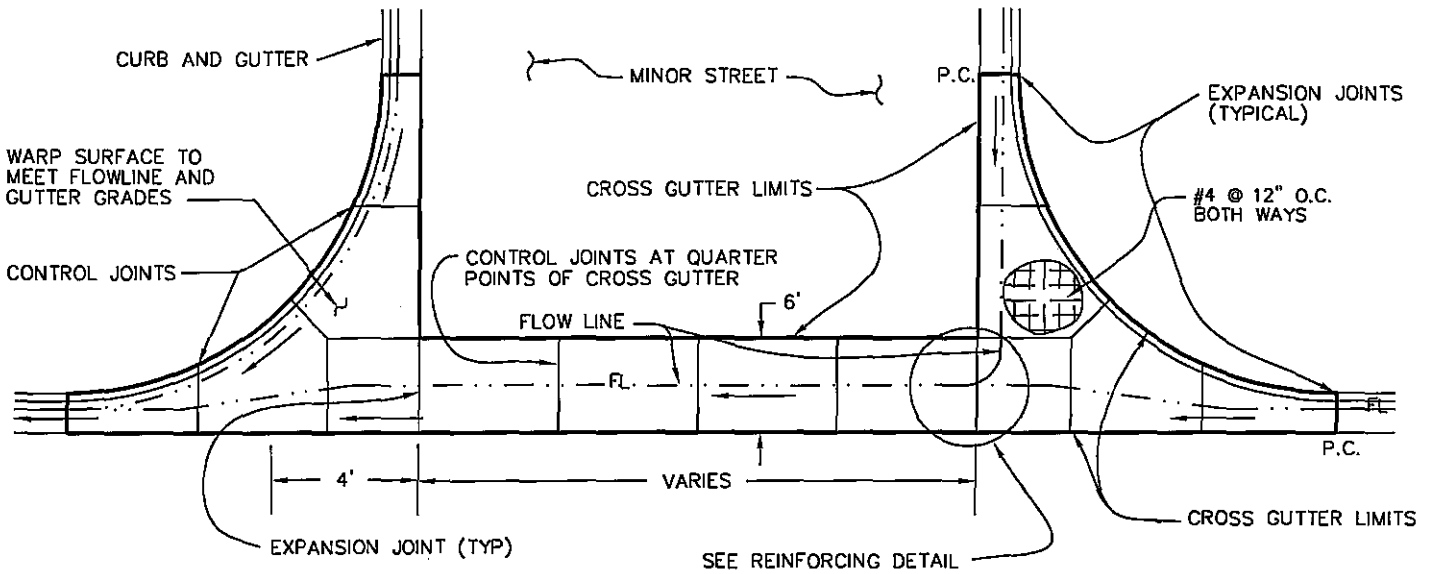

PLAN

NOTES:

1- FOR USE ON RESIDENTIAL & COMMERCIAL STREETS.

2- CROSS GUTTERS ARE USED AT INTERSECTIONS ONLY UNLESS OTHERWISE APPROVED.

3- CROSS GUTTER SHALL CROSS THE MINOR STREET.

4- ALL REINFORCING STEEL SHALL HAVE 2-INCH MINIMUM CLEAR COVER. SUPPORT CHAIRS, BLOCKS OR OTHER APPROVED EQUAL SHALL BE USED TO RAISE STEEL OFF GROUND.

5- REINFORCING TO EXTEND TO LIMITS OF CROSS GUTTER.

6- ALL REINFORCING STEEL SHALL BE GRADE 60 ASTM A 615.

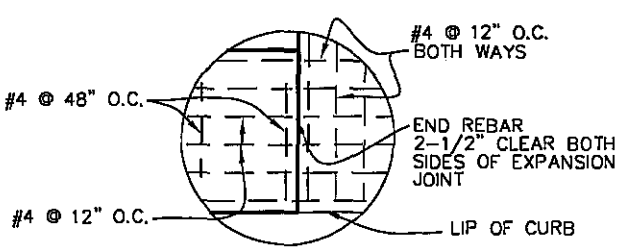

REINFORCING DETAIL

CITY OF ST. GEORGE ENGINEERING DEPARTMENT

REVISIONS			STANDARD 6' CROSS GUTTER	STANDARD DWG. NO.	
DATE	DESCRIPTION	BY		151	1 OF 1
				APPROVED:	
				DATE:	BY: LBB